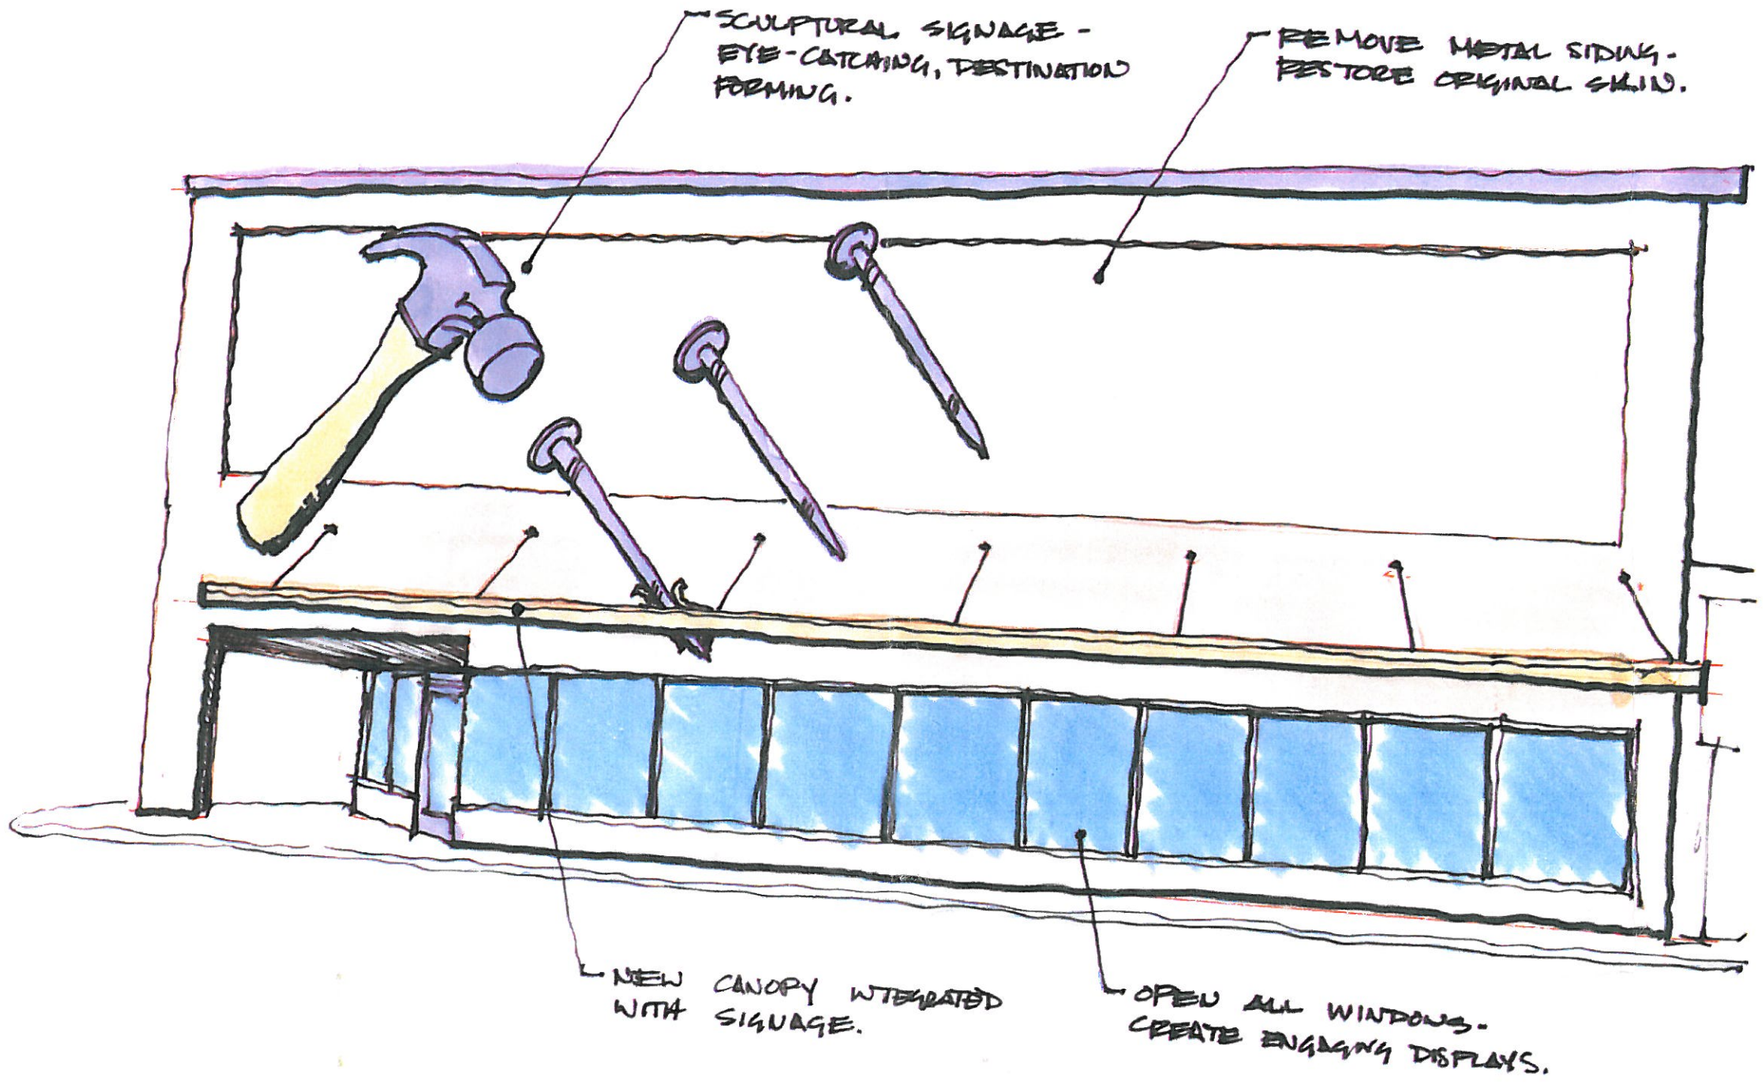

CASCADE HARDWARE
FACADE IMPROVEMENTS
03.20.03
SERA ARCHITECTS INC.