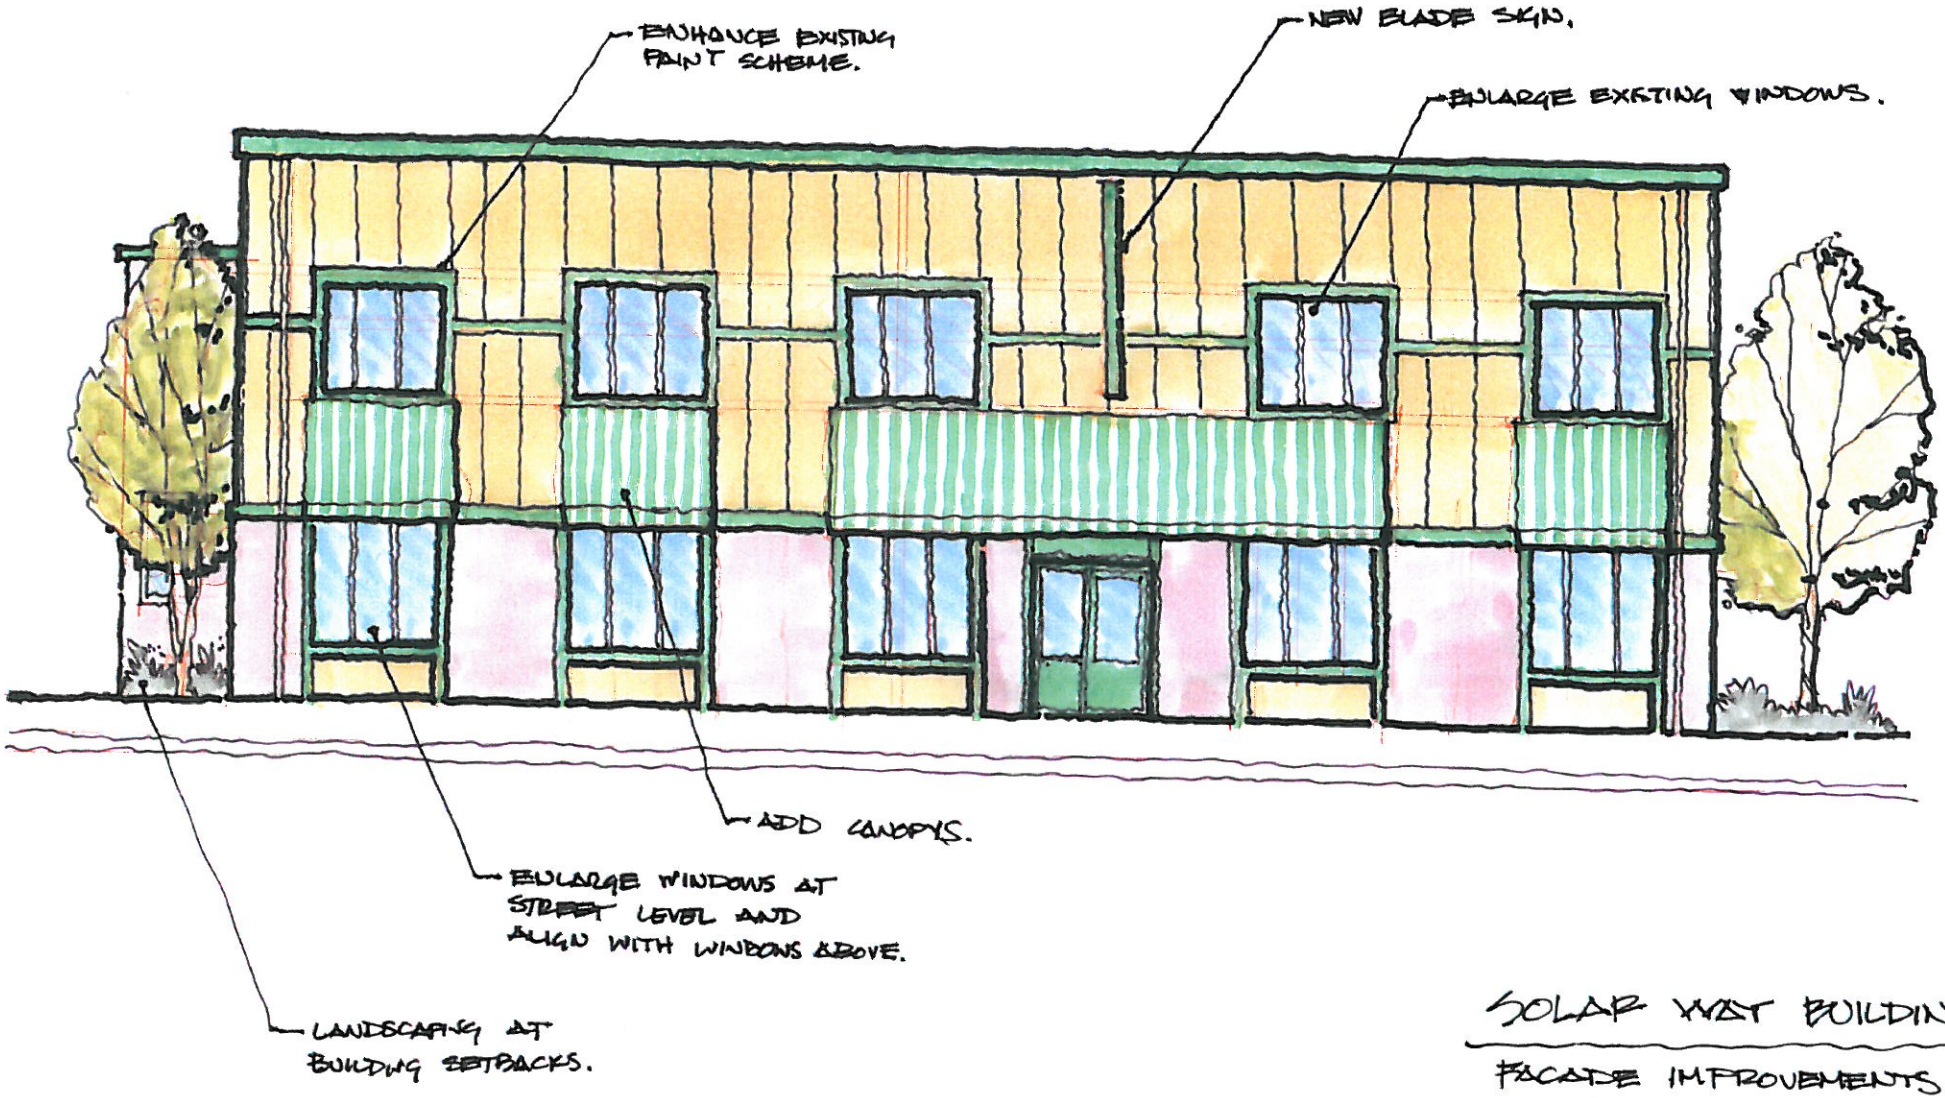

SOLAR WEST BUILDING

FACADE IMPROVEMENTS

03.20.03

SERA ARCHITECTS

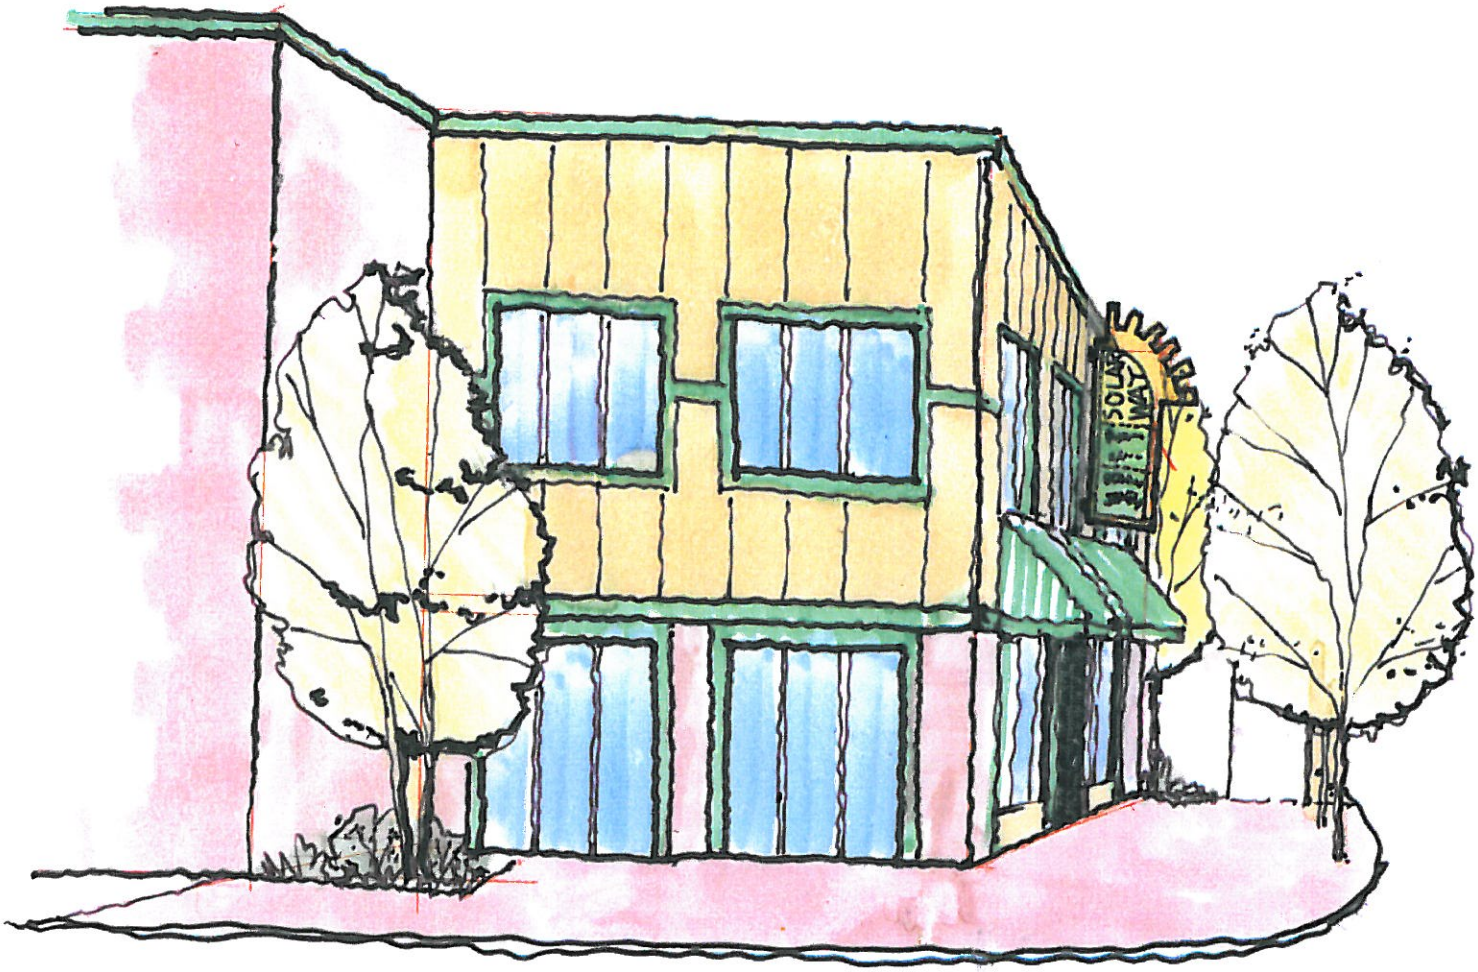

SOLAR WAT BUILDING
FACADE IMPROVEMENTS
03.20.03

SBRA ARCHITECTS