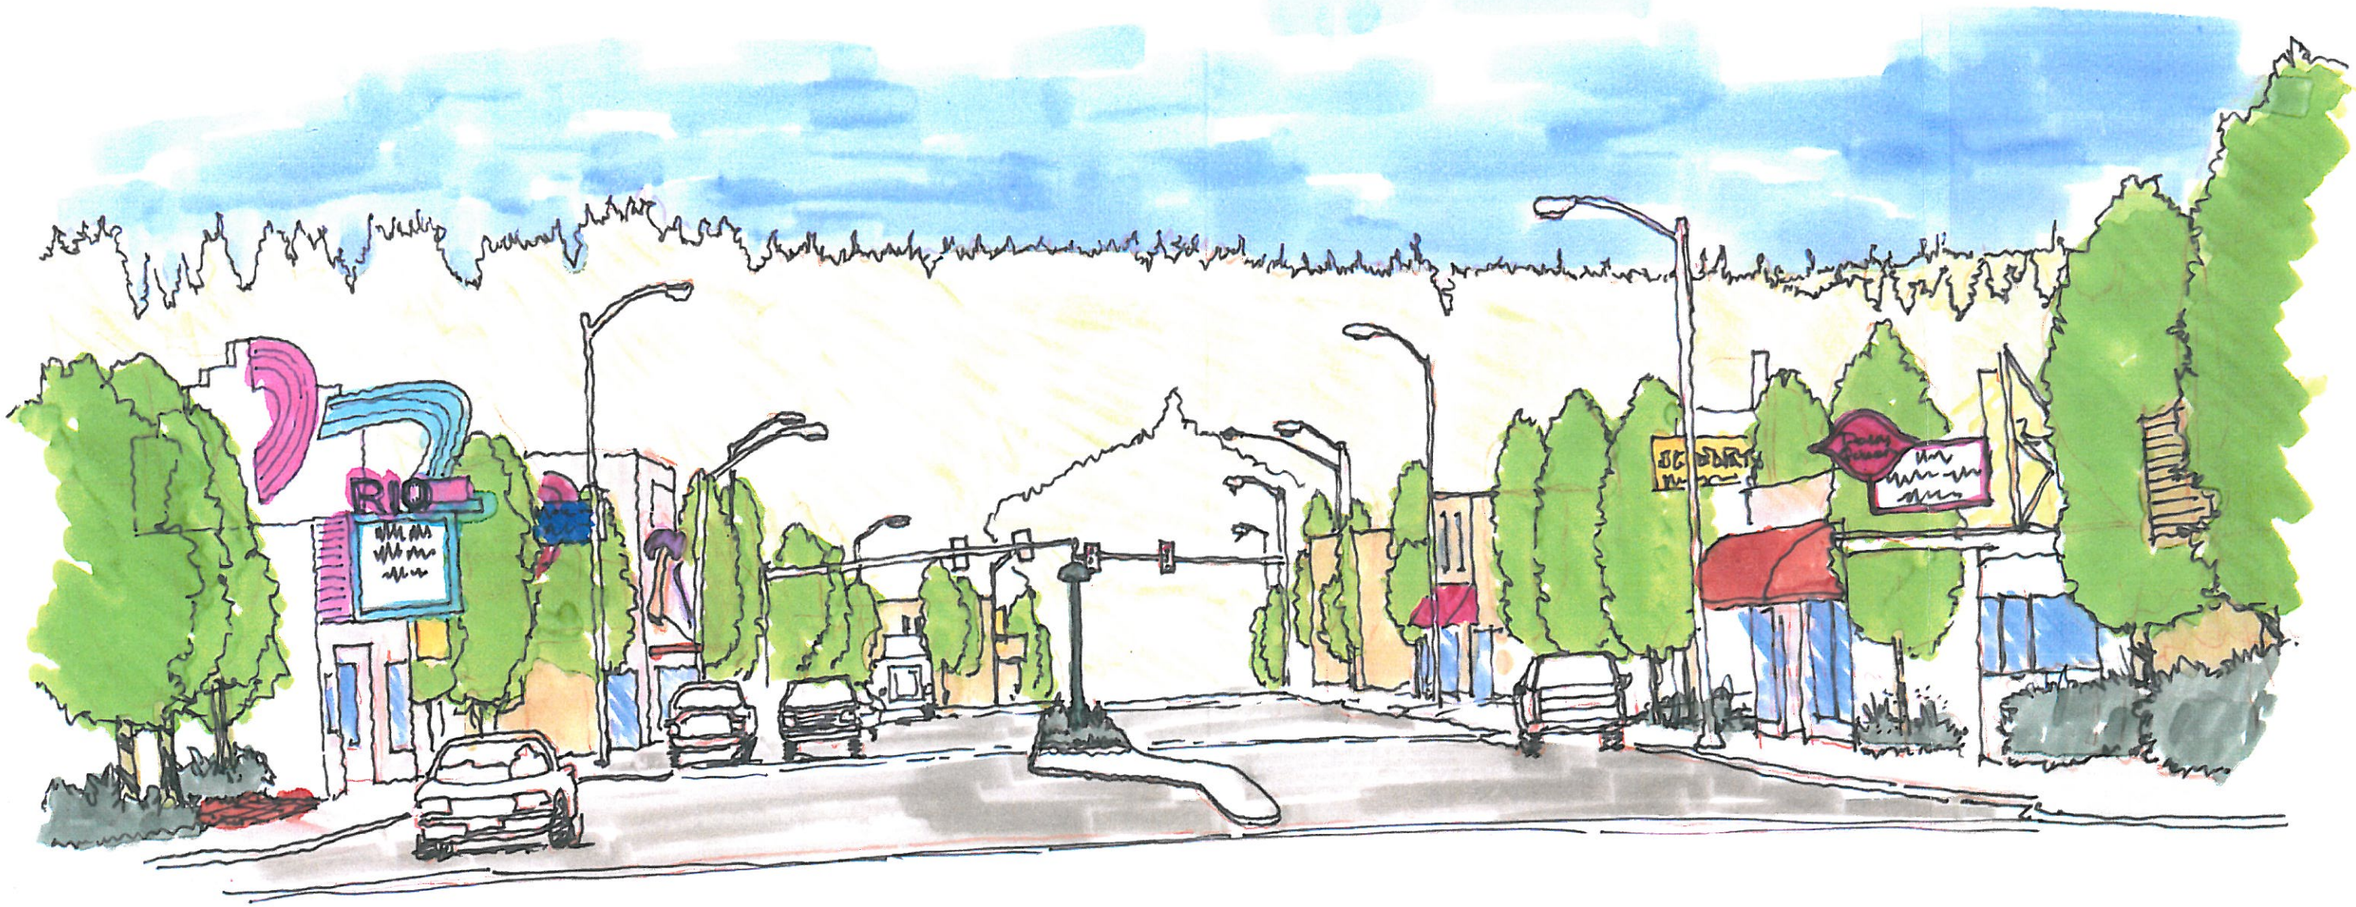

MAIN STREET LOOKING WEST

03.20.03

SERA ARCHITECTS, INC.