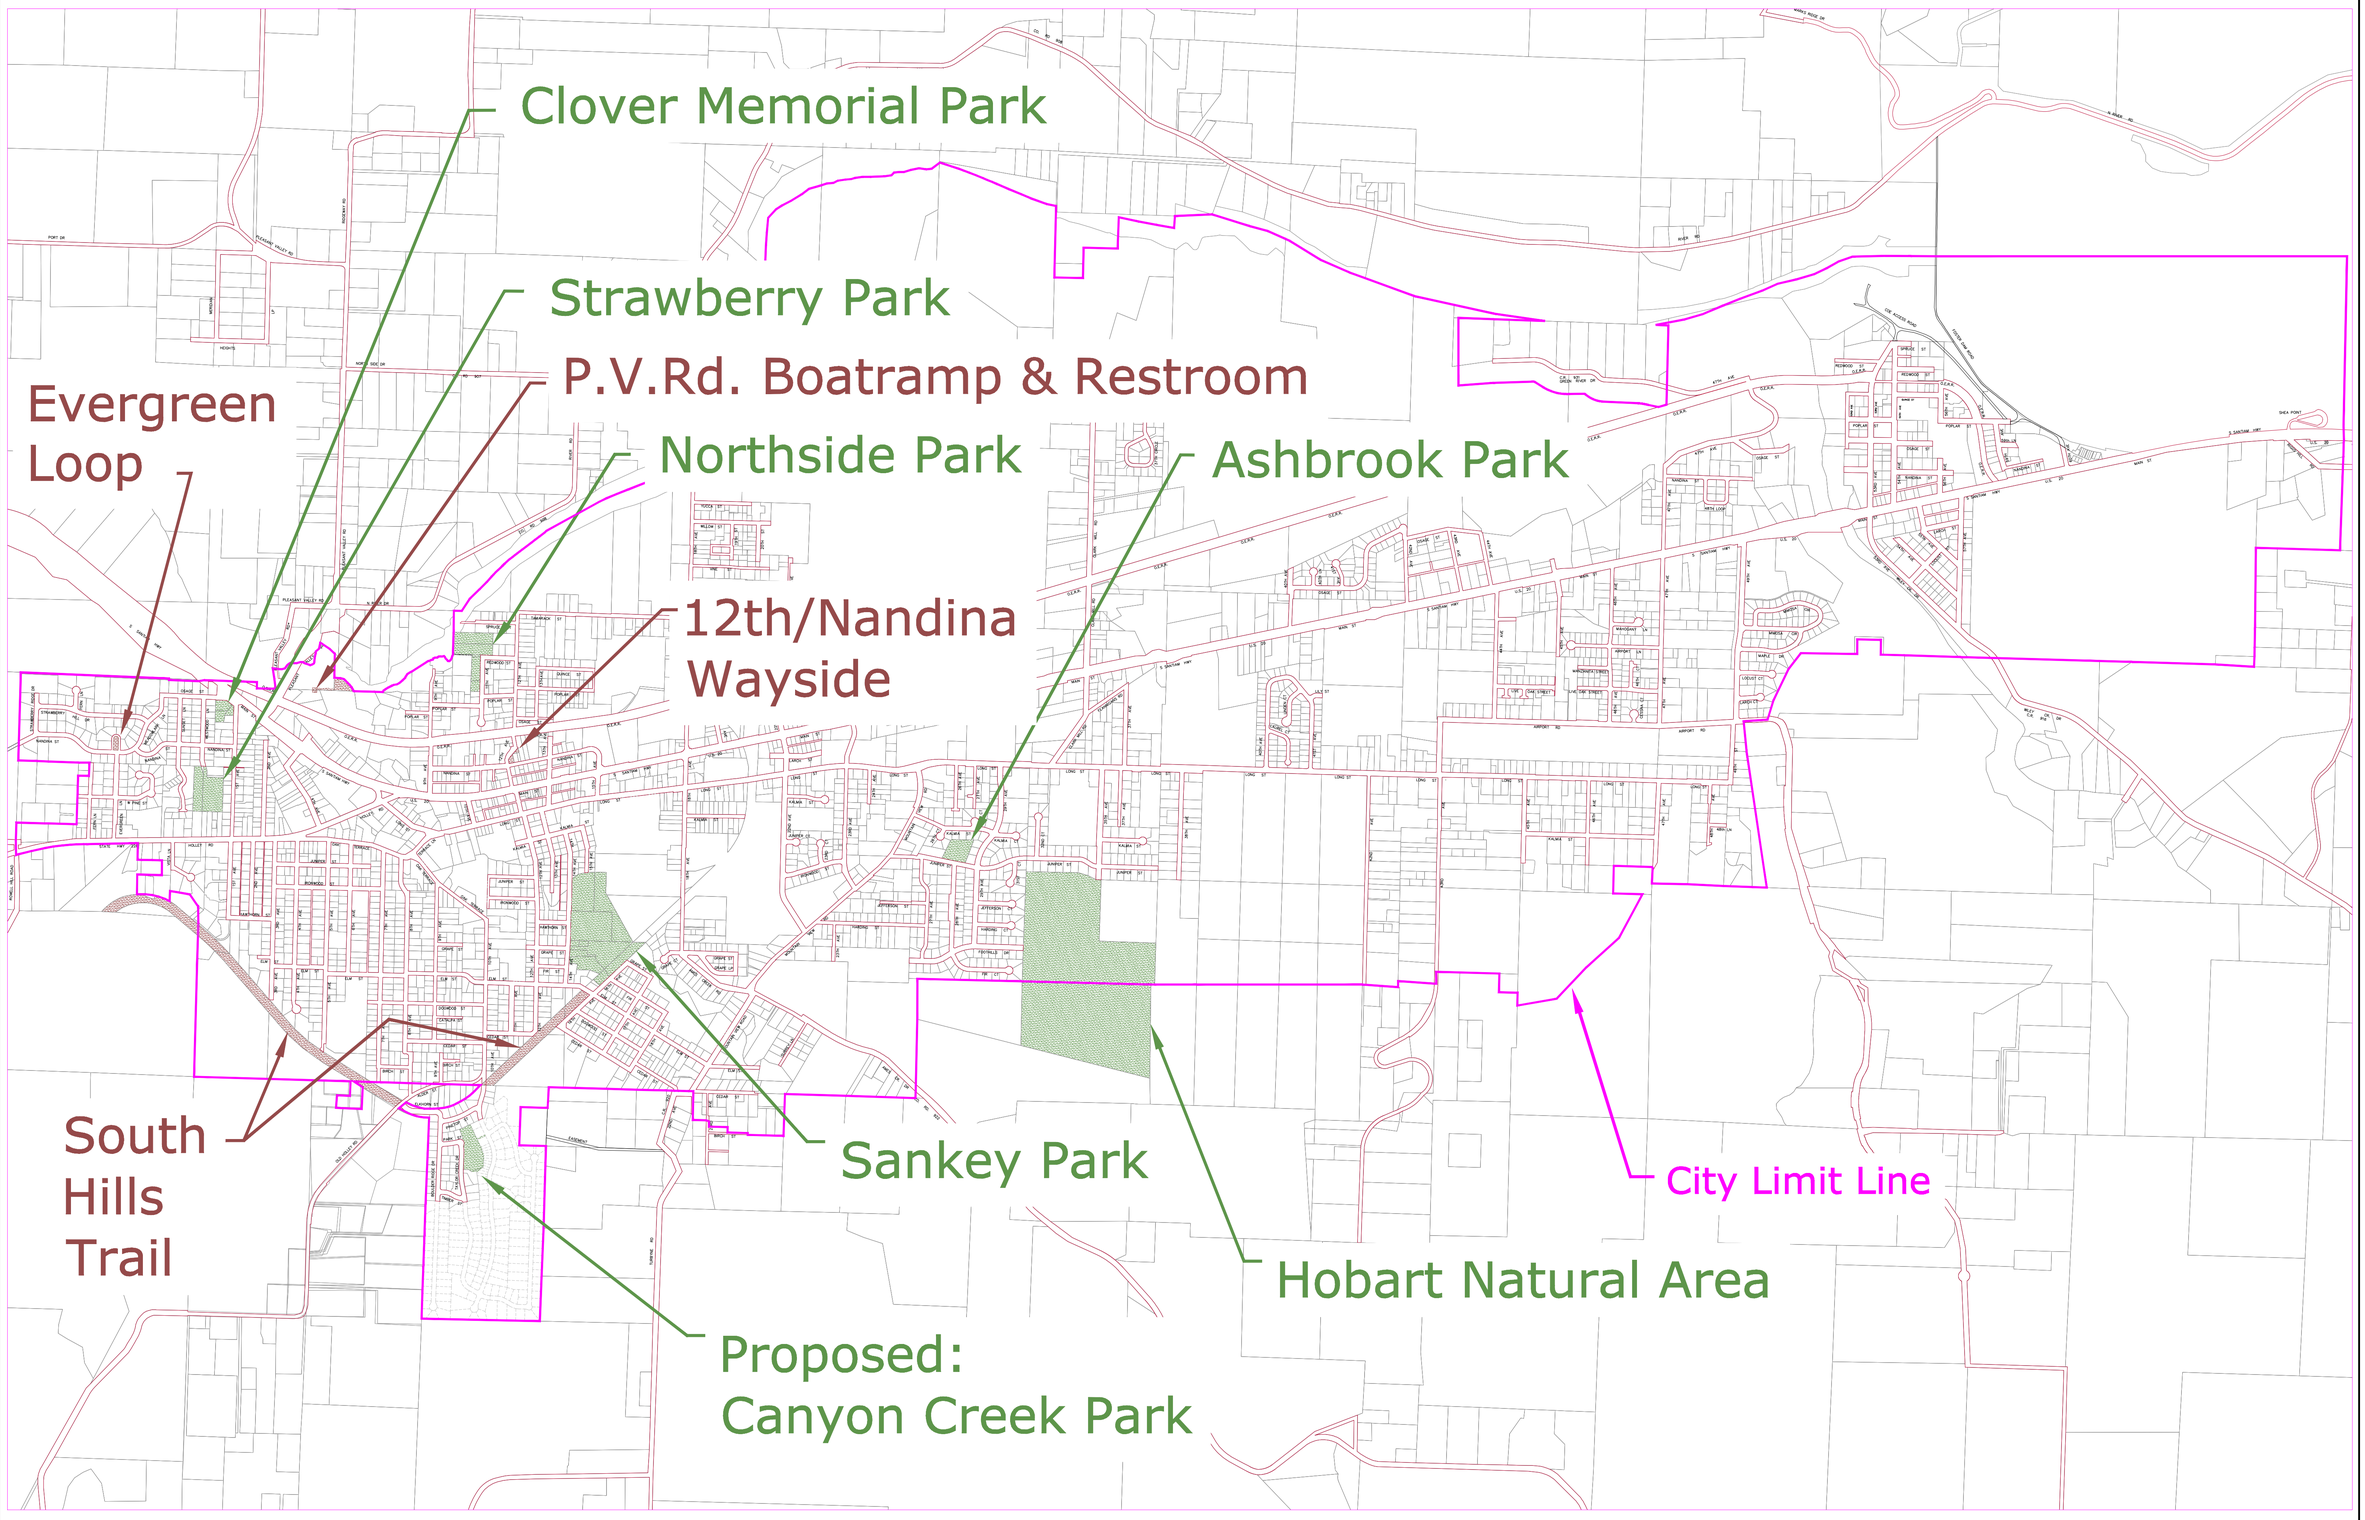

DWG No./Rev.
g:\engr\projects\Parks\AllCityParks.dwg

SCALE 1" = 800'
FILE-DRW 3-4
10-29-2004
SHPW1740
SIZE D

XRefs:

CITY of SWEET HOME, Public Works Department
Engineering Division, 1140 12th Avenue,
T:541-367-6977, F:541-367-6440

LINE IS 2 INCHES FULL SIZE
IF NOT 2" SCALE ACCORDINGLY

ISSUE / REV.
04/26/2007

TITLE
City Parks & Other Areas

SHEET